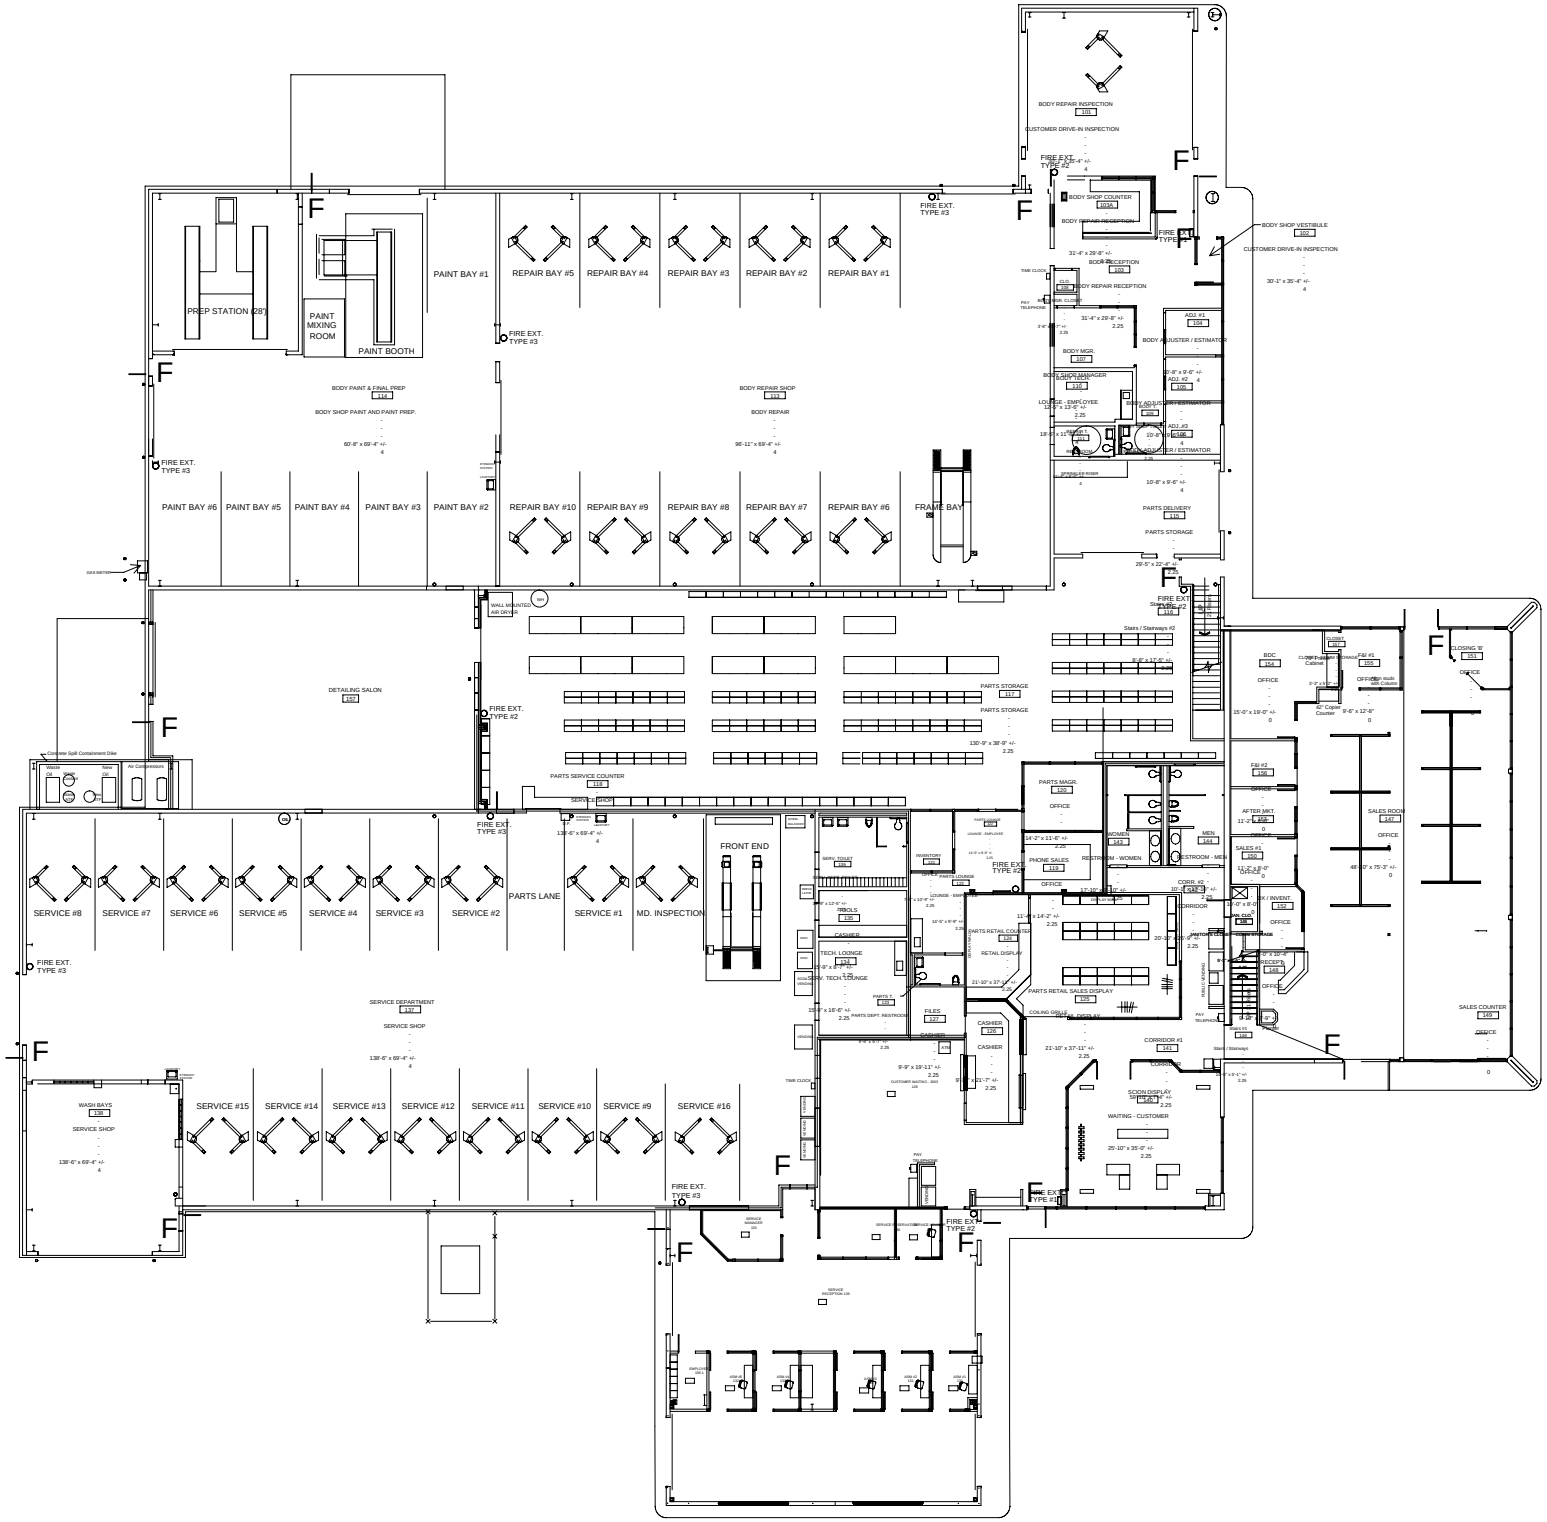
PREP STATION (28')
PAINT MIXING ROOM
PAINT BOOTH
PAINT BAY #1
REPAIR BAY #5
REPAIR BAY #4
REPAIR BAY #3
REPAIR BAY #2
REPAIR BAY #1
BODY PAINT & FINAL PREP
BODY SHOP PAINT AND PAINT PREP.
BODY REPAIR SHOP
BODY REPAIR
PAINT BAY #6
PAINT BAY #5
PAINT BAY #4
PAINT BAY #3
PAINT BAY #2
REPAIR BAY #10
REPAIR BAY #9
REPAIR BAY #8
REPAIR BAY #7
REPAIR BAY #6
FRAME BAY
DETAILING SALON
PARTS SERVICE COUNTER
PARTS LANE
FRONT END
SERVICE #8
SERVICE #7
SERVICE #6
SERVICE #5
SERVICE #4
SERVICE #3
SERVICE #2
SERVICE #1
MD. INSPECTION
SERVICE DEPARTMENT
SERVICE SHOP
WASH BAYS
SERVICE #15
SERVICE #14
SERVICE #13
SERVICE #12
SERVICE #11
SERVICE #10
SERVICE #9
SERVICE #16
BODY REPAIR INSPECTION
CUSTOMER DRIVE-IN INSPECTION
BODY SHOP COUNTER
BODY REPAIR RECEPTION
BODY RECEPTION
BODY REPAIR RECEPTION
BODY SHOP VESTIBULE
CUSTOMER DRIVE-IN INSPECTION
BODY ADJUSTER / ESTIMATOR
BODY MGR.
BODY SHOP MANAGER
LOUNGE - EMPLOYEE
PARTS DELIVERY
PARTS STORAGE
Stairs / Stairways #2
PARTS STORAGE
PARTS STORAGE
PARTS MAGR.
OFFICE
PHONE SALES
RESTROOM - WOMEN
RESTROOM - MEN
CORRIDOR
PARTS RETAIL COUNTER
RETAIL DISPLAY
PARTS RETAIL SALES DISPLAY
COLING GRILLE
CORRIDOR #1
SCION DISPLAY
WAITING - CUSTOMER
CASHIER
FILES
PARTS DEPT. RESTROOM
TECH. LOUNGE
SERV. TECH. LOUNGE
PARTS
PROLS
INVENTORY
SERV. TOILET
BDC
OFFICE
F&I #1
F&I #2
AFTER MKT.
SALES #1
SALES #2
SALES ROOM
OFFICE
CLOSING 'B'
SALES COUNTER
OFFICE
FIRE EXT. TYPE #3
FIRE EXT. TYPE #2
FIRE EXT. TYPE #1
GAS METER
WALL MOUNTED AIR DRYER
Concrete Spill Containment Dike
Waste Oil
Waste Oil
New Oil
Air Compressors